SCHEDULE OF AREAS		
S.E.1/4 SEC.21, TWP.23, RGE.29, W.4M. (C. of T. 041 373 734)	0.575 ha	(1.42 ac)
S.E.1/4 SEC.21, TWP.23, RGE.29, W.4M. (C. of T. 140H30)	0.092 ha	(0.23 ac)
AREA 'A', PLAN 211 ____	0.516 ha	(1.28 ac)
TOTAL	1.183 ha	(2.93 ac)

SURVEYOR

BRENT M. WILSON, ALS 2021
SURVEYED BETWEEN THE DATES OF JULY 14 AND _____, 2021
IN ACCORDANCE WITH THE PROVISIONS OF THE SURVEYS ACT.

REGISTERED OWNER

THE CITY OF CALGARY

ALBERTA LAND SURVEYORS' ASSOCIATION
PERMIT NUMBER
P196
MAIDMENT LAND SURVEYS LTD.

REGISTRAR

ALBERTA LAND TITLES OFFICE

PLAN NO. _____

ENTERED AND REGISTERED

ON _____

INSTRUMENT NO _____

_____
A.D.REGISTRAR

CITY OF CALGARY
TENTATIVE PLAN SHOWING SURVEY OF
PROPOSED SUBDIVISION
AFFECTING
AREA 'A', PLAN 211 ____, &
S.E.1/4 SEC.21, TWP.23, RGE.29, W.4M.
WITHIN THE
S.E.1/4 SEC.21, TWP.23, RGE.29, W.4M.

SCALE: 1: 750 (0 7.5 15 30 45 60 75 METRES)

B.M. WILSON, ALS 2021

LEGEND

1. AREA AFFECTED BY THIS PLAN OUTLINED THUS ▬▬ AND CONTAINS 1.183 ha, AND 3 LOTS.
2. STATUTORY IRON POSTS SHOWN THUS: ● FOUND ○ PLACED
3. TEMPORARY POINT ESTABLISHED, LEFT NO MARK, SHOWN THUS: ×
4. FOUND STATUTORY IRON POST, USED AS REFERENCE POINT SHOWN THUS: ◉ RP
5. DISTANCES ARE IN METRES.
6. DISTANCES ALONG CURVED BOUNDARIES ARE ARC DISTANCES.
7. THE DESIGNATION 'R' AFTER A BEARING INDICATES THAT THE LINE IS RADIAL TO THE ADJACENT CURVE.
8. BEARINGS ARE DERIVED FROM REGISTERED PLAN 211 ____.
9. THE PROJECTION IS 3° TRANSVERSE MERCATOR, THE DATUM IS NAD83 (ORIGINAL), THE REFERENCE MERIDIAN IS 114° WEST LONGITUDE, AND THE COMBINED SCALE FACTOR IS 0.999740.
10. GRID COORDINATES ARE DERIVED FROM PLAN 211 ____ WITH THE FOLLOWING COORDINATES FOR THE REFERENCE POINT: NORTHING = 5647629.748, EASTING = 1282.342.
11. ALL PLACED STATUTORY IRON POSTS ARE MARKED P196.

ALS	ALBERTA LAND SURVEYOR	Mk'd	MARKED
SEC.	SECTION	NAD83	NORTH AMERICAN DATUM OF 1983
TWP.	TOWNSHIP	RP	REFERENCE POINT
RGE.	RANGE	R	RADIUS/RADIAL
M.	MERIDIAN	Δ	CENTRAL ANGLE OF CURVE
ha	HECTARE	R/W	RIGHT OF WAY
ac	ACRE	AR/W	ACCESS RIGHT OF WAY
N.	NORTH	UR/W	UTILITY RIGHT OF WAY
S.	SOUTH	C. of T.	CERTIFICATE OF TITLE
E.	EAST		
W.	WEST		

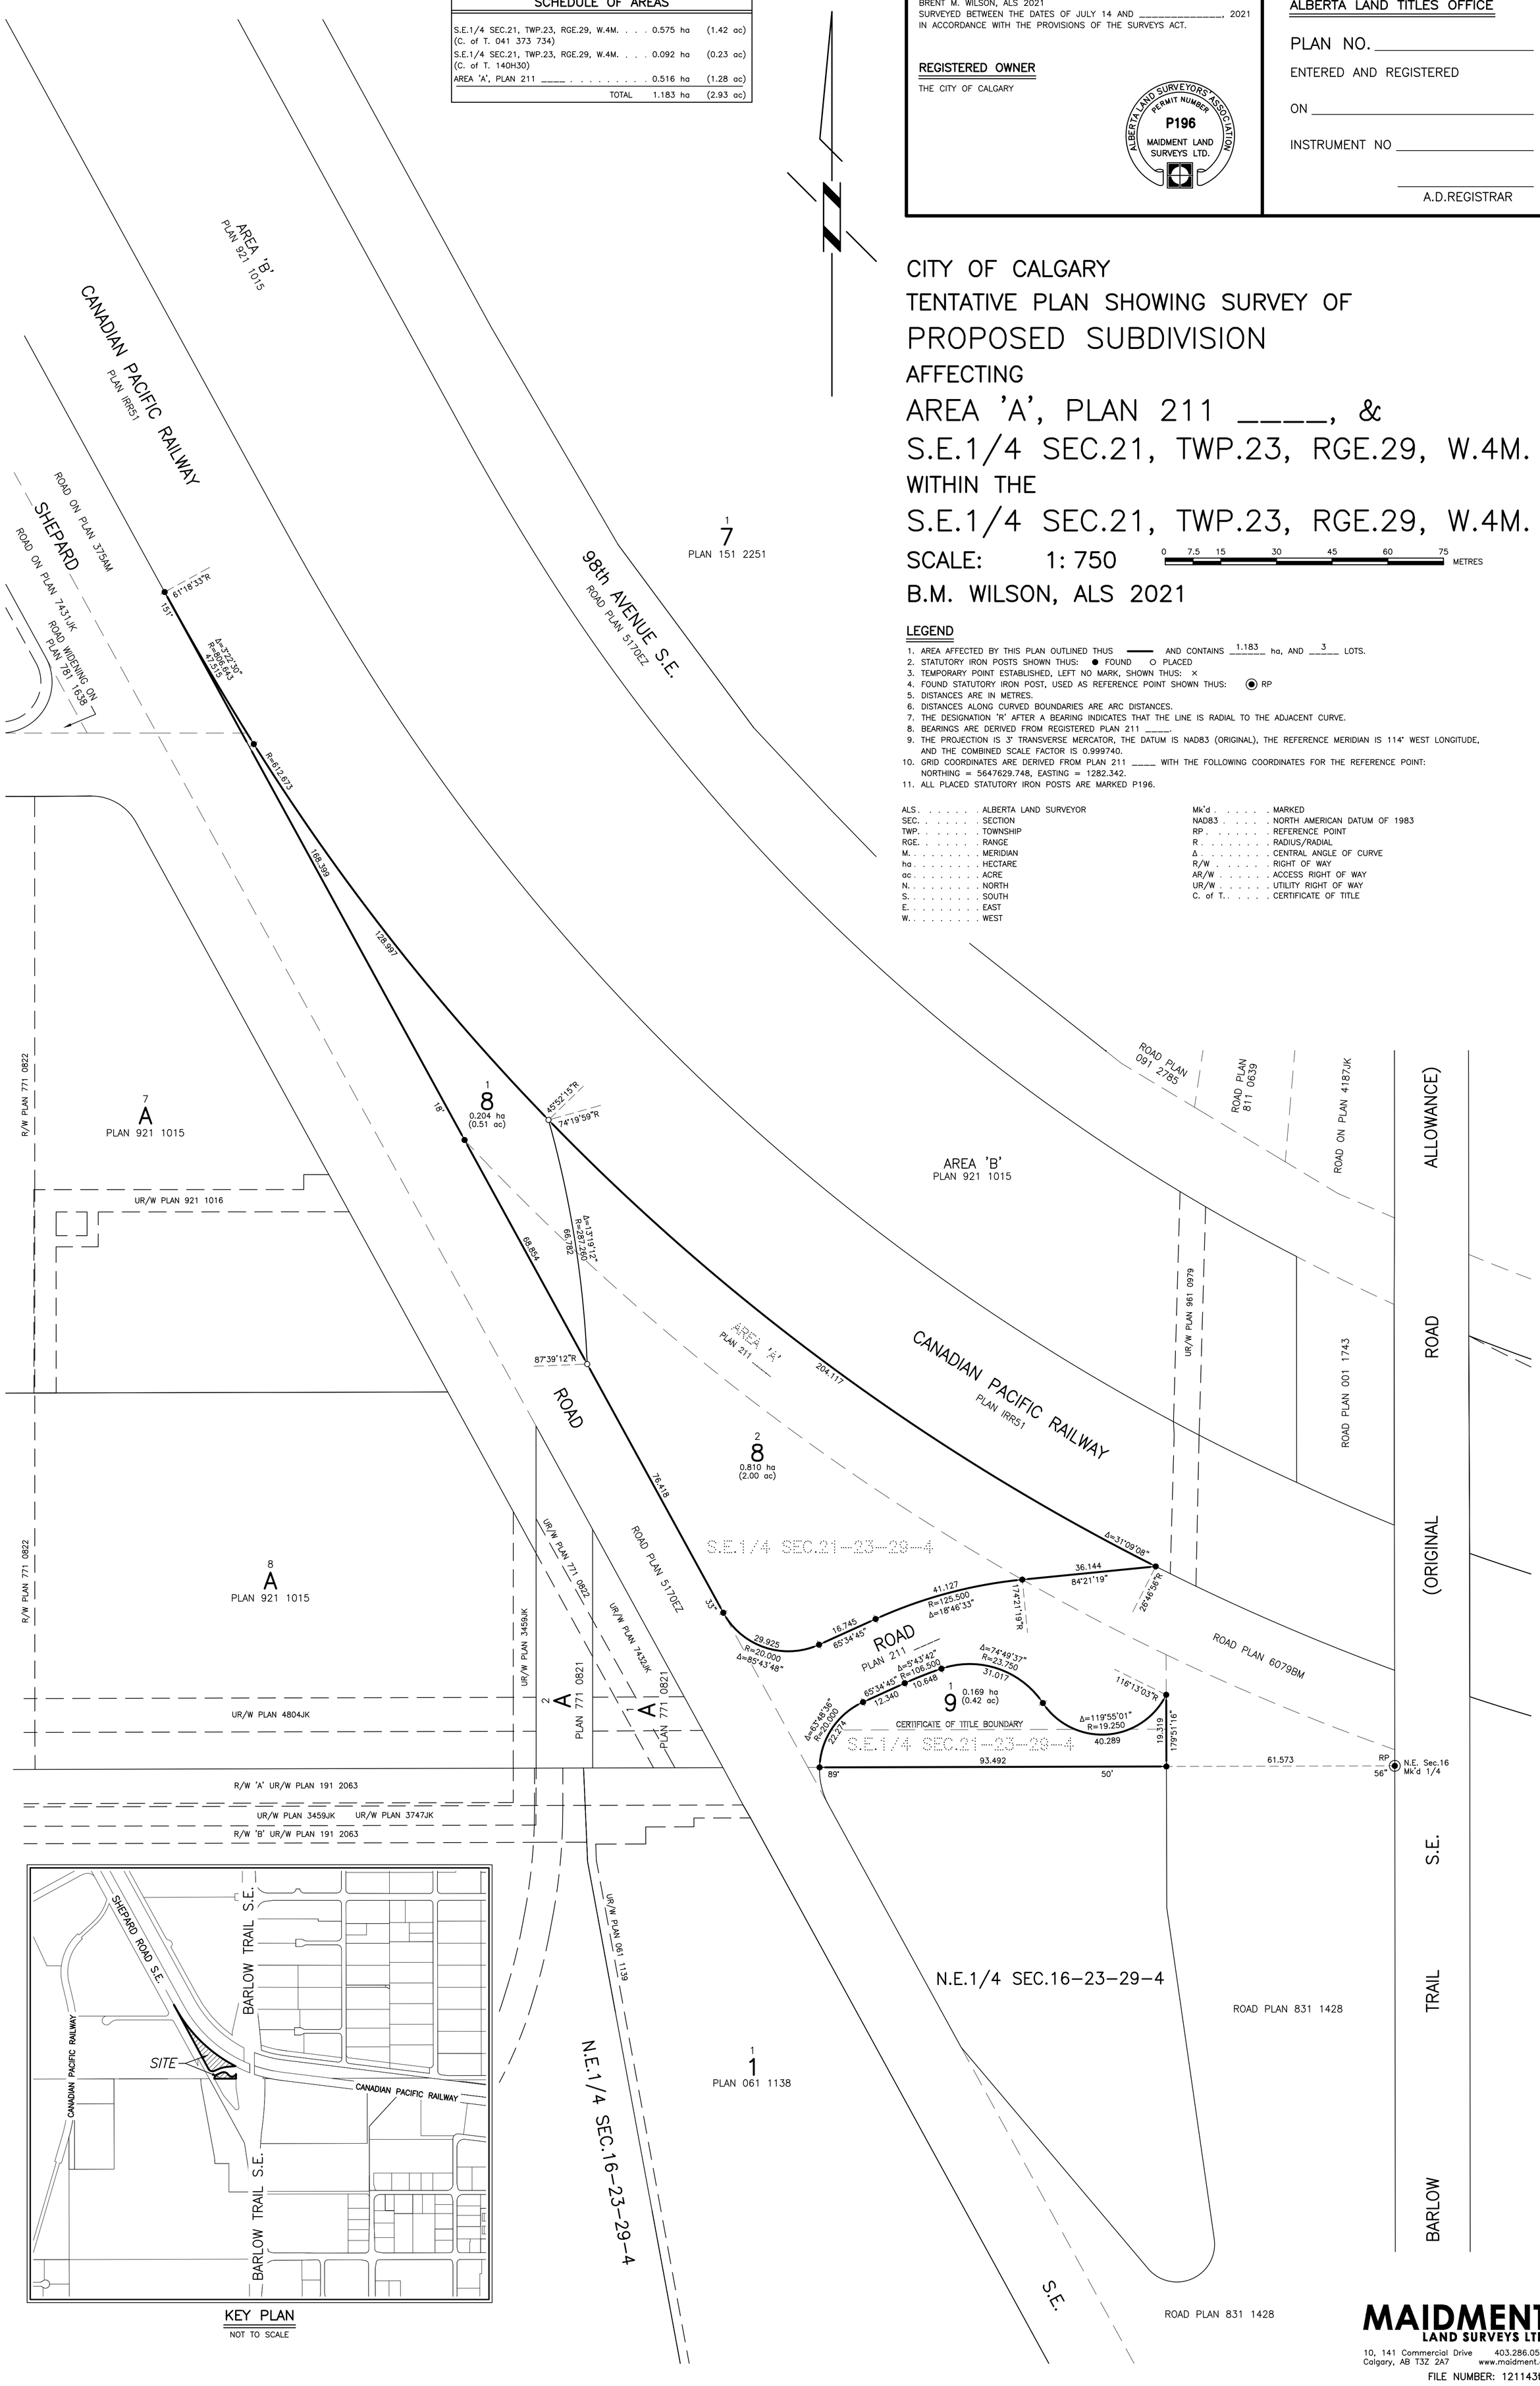

KEY PLAN
NOT TO SCALE

MAIDMENT LAND SURVEYS LTD.
10, 141 Commercial Drive 403.286.0501
Calgary, AB T3Z 2A7 www.maidment.ca

FILE NUMBER: 121143tp